Filename: E:\$GJ-PROJ\21979-GREENVILLE DT STREETSCAPE\DSS\100% REVISIONS\PLAN 51-61.DWG
Last Modified by: SMITH, KODY
Last Plotted date: 7/30/2010 12:36 PM

AECOM

PROJECT

GREENVILLE STREETSCAPE MASTER PLAN

CLIENT

City of Greenville, SC
206 South Main Street
Greenville, SC 29602
864 232 2273 tel 864 467 5757 fax
www.greenvillesc.gov

LANDSCAPE ARCHITECT

AECOM
AECOM TECHNICAL SERVICES, INC.
150 North Orange Avenue, Suite 200
Orlando, FL 32801
407 843 9552 tel 407 839 1789 fax
www.aecom.com

CONSULTANTS

BRITT PETERS & ASSOCIATES INC
BRITT PETERS & ASSOCIATES INC
550 South Main Street, Suite 301
GREENVILLE, SC 29601
864 271 8869 tel 864 233 5140 fax
www.brittpeters.com

McLEOD LANDSCAPE ARCHITECTS
McLEOD LANDSCAPE ARCHITECTS
22 West Washington Street
GREENVILLE, SC 29601
864 370 3635 tel
www.mcleodla.com

REGISTRATION

ISSUE

MARK	DATE	DESCRIPTION
	2010/07/30	FINAL SCH. DESIGN
–	2010/05/07	SCHEMATIC DESIGN

KEY PLAN

0 FT 10 20 North

PROJECT NUMBER

21979.0

SHEET TITLE

STREET PLAN

SHEET NUMBER

HS-1.59

©2010 AECOM TECHNICAL SERVICES, INC.

AECOM

PROJECT

GREENVILLE STREETSCAPE MASTER PLAN

CLIENT

City of Greenville, SC
206 South Main Street
Greenville, SC 29602
864 232 2273 tel 864 467 5757 fax
www.greenvillesc.gov

LANDSCAPE ARCHITECT

AECOM
AECOM TECHNICAL SERVICES, INC.
150 North Orange Avenue, Suite 200
Orlando, FL 32801
407 843 9552 tel 407 839 1789 fax
www.aecom.com

CONSULTANTS

BRITT PETERS & ASSOCIATES INC
BRITT PETERS & ASSOCIATES INC
550 South Main Street, Suite 301
GREENVILLE, SC 29601
864 271 8869 tel 864 233 5140 fax
www.brittpeters.com

McLEOD LANDSCAPE ARCHITECTS
McLEOD LANDSCAPE ARCHITECTS
22 West Washington Street
GREENVILLE, SC 29601
864 370 3635 tel
www.mcleodla.com

REGISTRATION

ISSUE

MARK	DATE	DESCRIPTION
	2010/10/19	REVIEW COMMENTS
	2010/07/30	FINAL SCH. DESIGN
–	2010/05/07	SCHEMATIC DESIGN

KEY PLAN

0 FT 10 20 North

PROJECT NUMBER

21979.0

SHEET TITLE

STREET PLAN

SHEET NUMBER

HS-1.60

©2010 AECOM TECHNICAL SERVICES, INC.

Filename: E:\JOB-PROJ\21979-GREENVILLE DT STREETSCAPE\DDS\100%_2010-07-30\PLAN 51-61.DWG
Last Modified by: SMITH, WODY
Last Plotted Date: 10/19/2010 4:20 PM

INDEX

PROPOSED DRIVEWAY CLOSURE

OVERHEAD UTILITY CONFLICTION

KEY MAP

AECOM

PROJECT

GREENVILLE STREETSCAPE MASTER PLAN

CLIENT

City of Greenville, SC
206 South Main Street
Greenville, SC 29602
864 232 2273 tel 864 467 5757 fax
www.greenvillesc.gov

LANDSCAPE ARCHITECT

AECOM
AECOM TECHNICAL SERVICES, INC.
150 North Orange Avenue, Suite 200
Orlando, FL 32801
407 843 9552 tel 407 839 1789 fax
www.aecom.com

CONSULTANTS

BRITT PETERS & ASSOCIATES INC
BRITT PETERS & ASSOCIATES INC
550 South Main Street, Suite 301
GREENVILLE, SC 29601
864 271 8869 tel 864 233 5140 fax
www.brittpeters.com

McLEOD LANDSCAPE ARCHITECTS
McLEOD LANDSCAPE ARCHITECTS
22 West Washington Street
GREENVILLE, SC 29601
864 370 3635 tel
www.mcleodla.com

REGISTRATION

ISSUE

MARK	DATE	DESCRIPTION
	2010/07/30	FINAL SCH. DESIGN
–	2010/05/07	SCHEMATIC DESIGN

KEY PLAN

0 FT 10 20 North

PROJECT NUMBER

21979.0

SHEET TITLE

STREET PLAN

SHEET NUMBER

HS-1.61

©2010 AECOM TECHNICAL SERVICES, INC.

Filename: E:\$J-PROJ\21979-GREENVILLE DT STREETSCAPE\DDS\100% REVISIONS\PLAN 51-61.DWG
Last Modified by: SMITH, KODY
Last Plotted date: 7/30/2010 12:37 PM

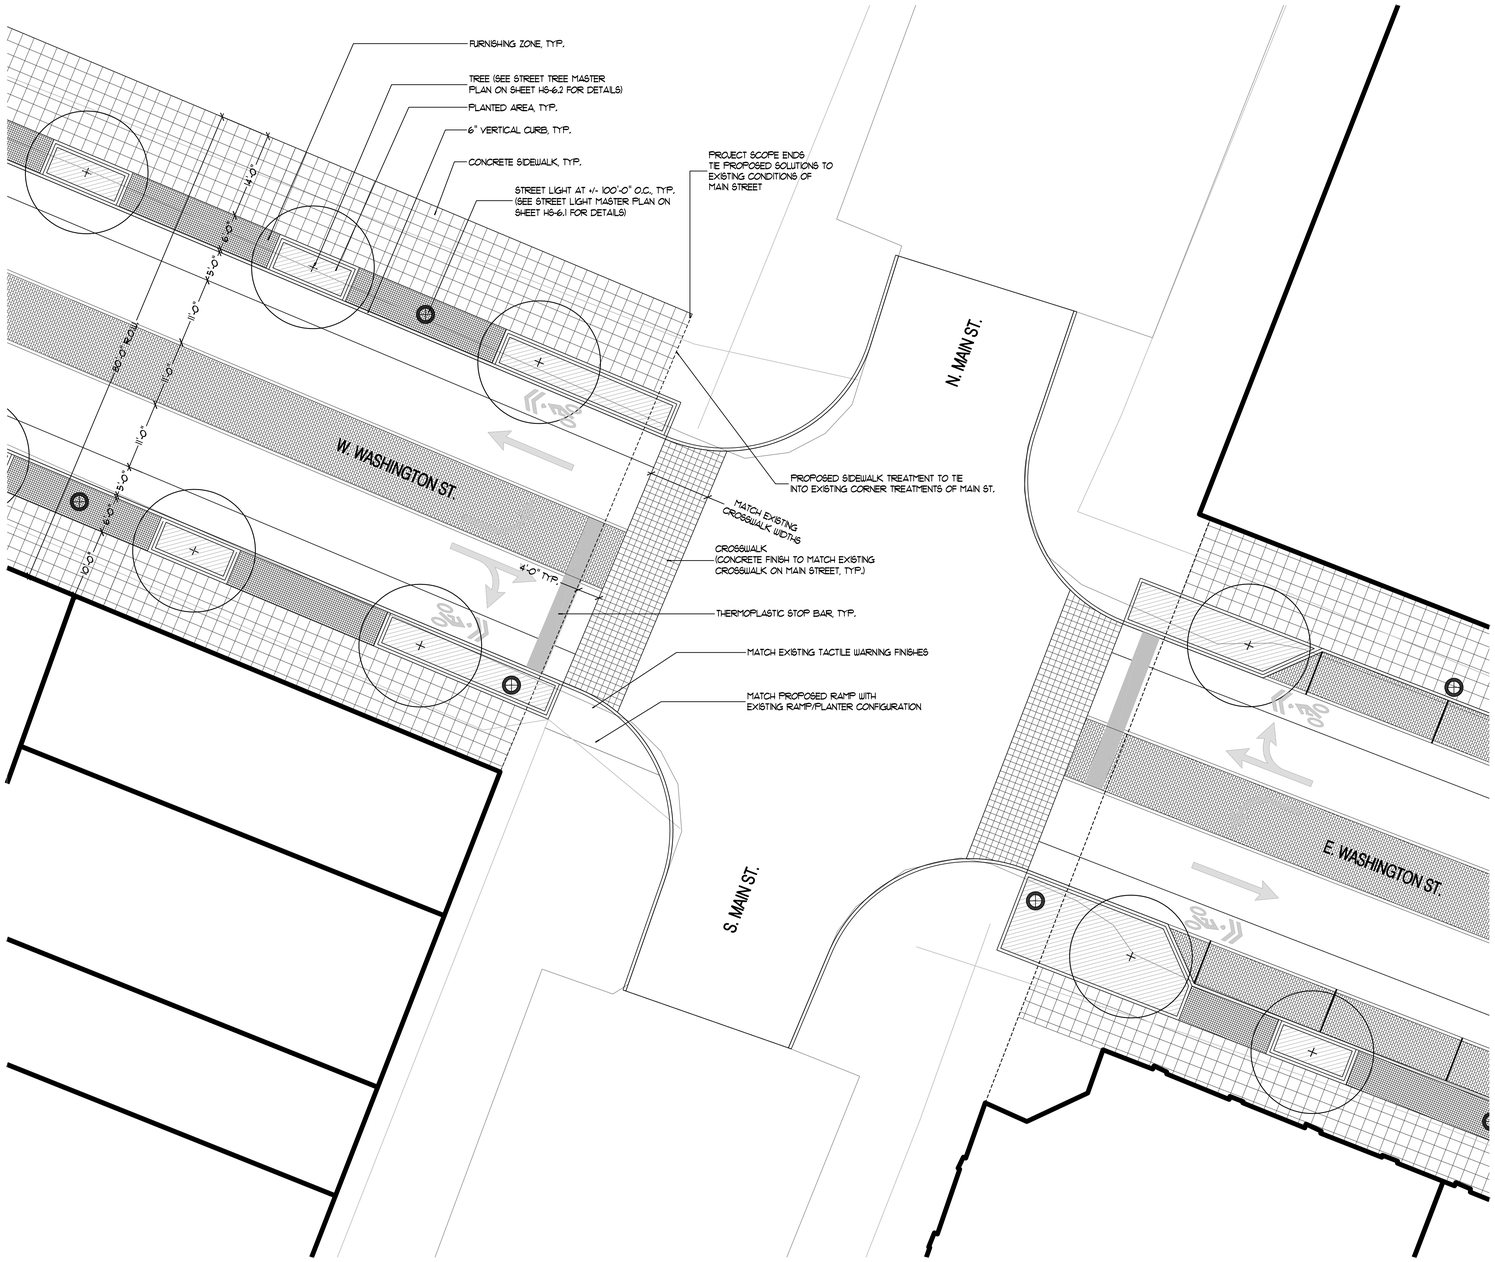

1 Main Street Intersection Treatment (Concrete)

HS-2.1 REF. AX-YYY AX-YYY SCALE: 1" = 10'-0"

INDEX

PROPOSED DRIVEWAY CLOSURE

OVERHEAD UTILITY CONFLICTION

KEY MAP

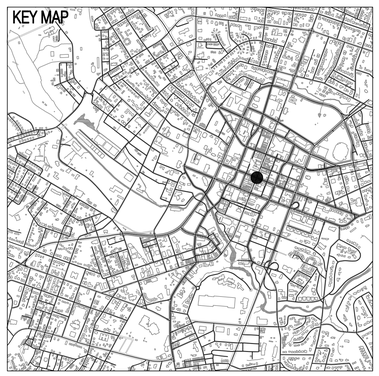

Filename: E:\Proj-PROJ\21979-GREENVILLE DT STREETSCAPE\DDS\100% REVISIONS\INTERSECTIONS.DWG
Last Modified by: SMITH, KODY
Last Plotted date: 7/30/2010 12:00 PM

AECOM

PROJECT

GREENVILLE STREETSCAPE MASTER PLAN

CLIENT

City of Greenville, SC
206 South Main Street
Greenville, SC 29602
864 232 2273 tel 864 467 5757 fax
www.greenvillesc.gov

LANDSCAPE ARCHITECT

AECOM
AECOM TECHNICAL SERVICES, INC.
150 North Orange Avenue, Suite 200
Orlando, FL 32801
407 843 9552 tel 407 839 1789 fax
www.aecom.com

CONSULTANTS

BRITT PETERS & ASSOCIATES INC
BRITT PETERS & ASSOCIATES INC
550 South Main Street, Suite 301
GREENVILLE, SC 29601
864 271 8869 tel 864 233 5140 fax
www.brittpeters.com

McLEOD LANDSCAPE ARCHITECTS
McLEOD LANDSCAPE ARCHITECTS
22 West Washington Street
GREENVILLE, SC 29601
864 370 3635 tel
www.mcleodla.com

REGISTRATION

ISSUE

MARK	DATE	DESCRIPTION
	2010/07/30	FINAL SCH. DESIGN
–	2010/05/07	SCHEMATIC DESIGN

KEY PLAN

PROJECT NUMBER

21979.0

SHEET TITLE

Intersection Detail Plans

SHEET NUMBER

HS-2.1

©2010 AECOM TECHNICAL SERVICES, INC.

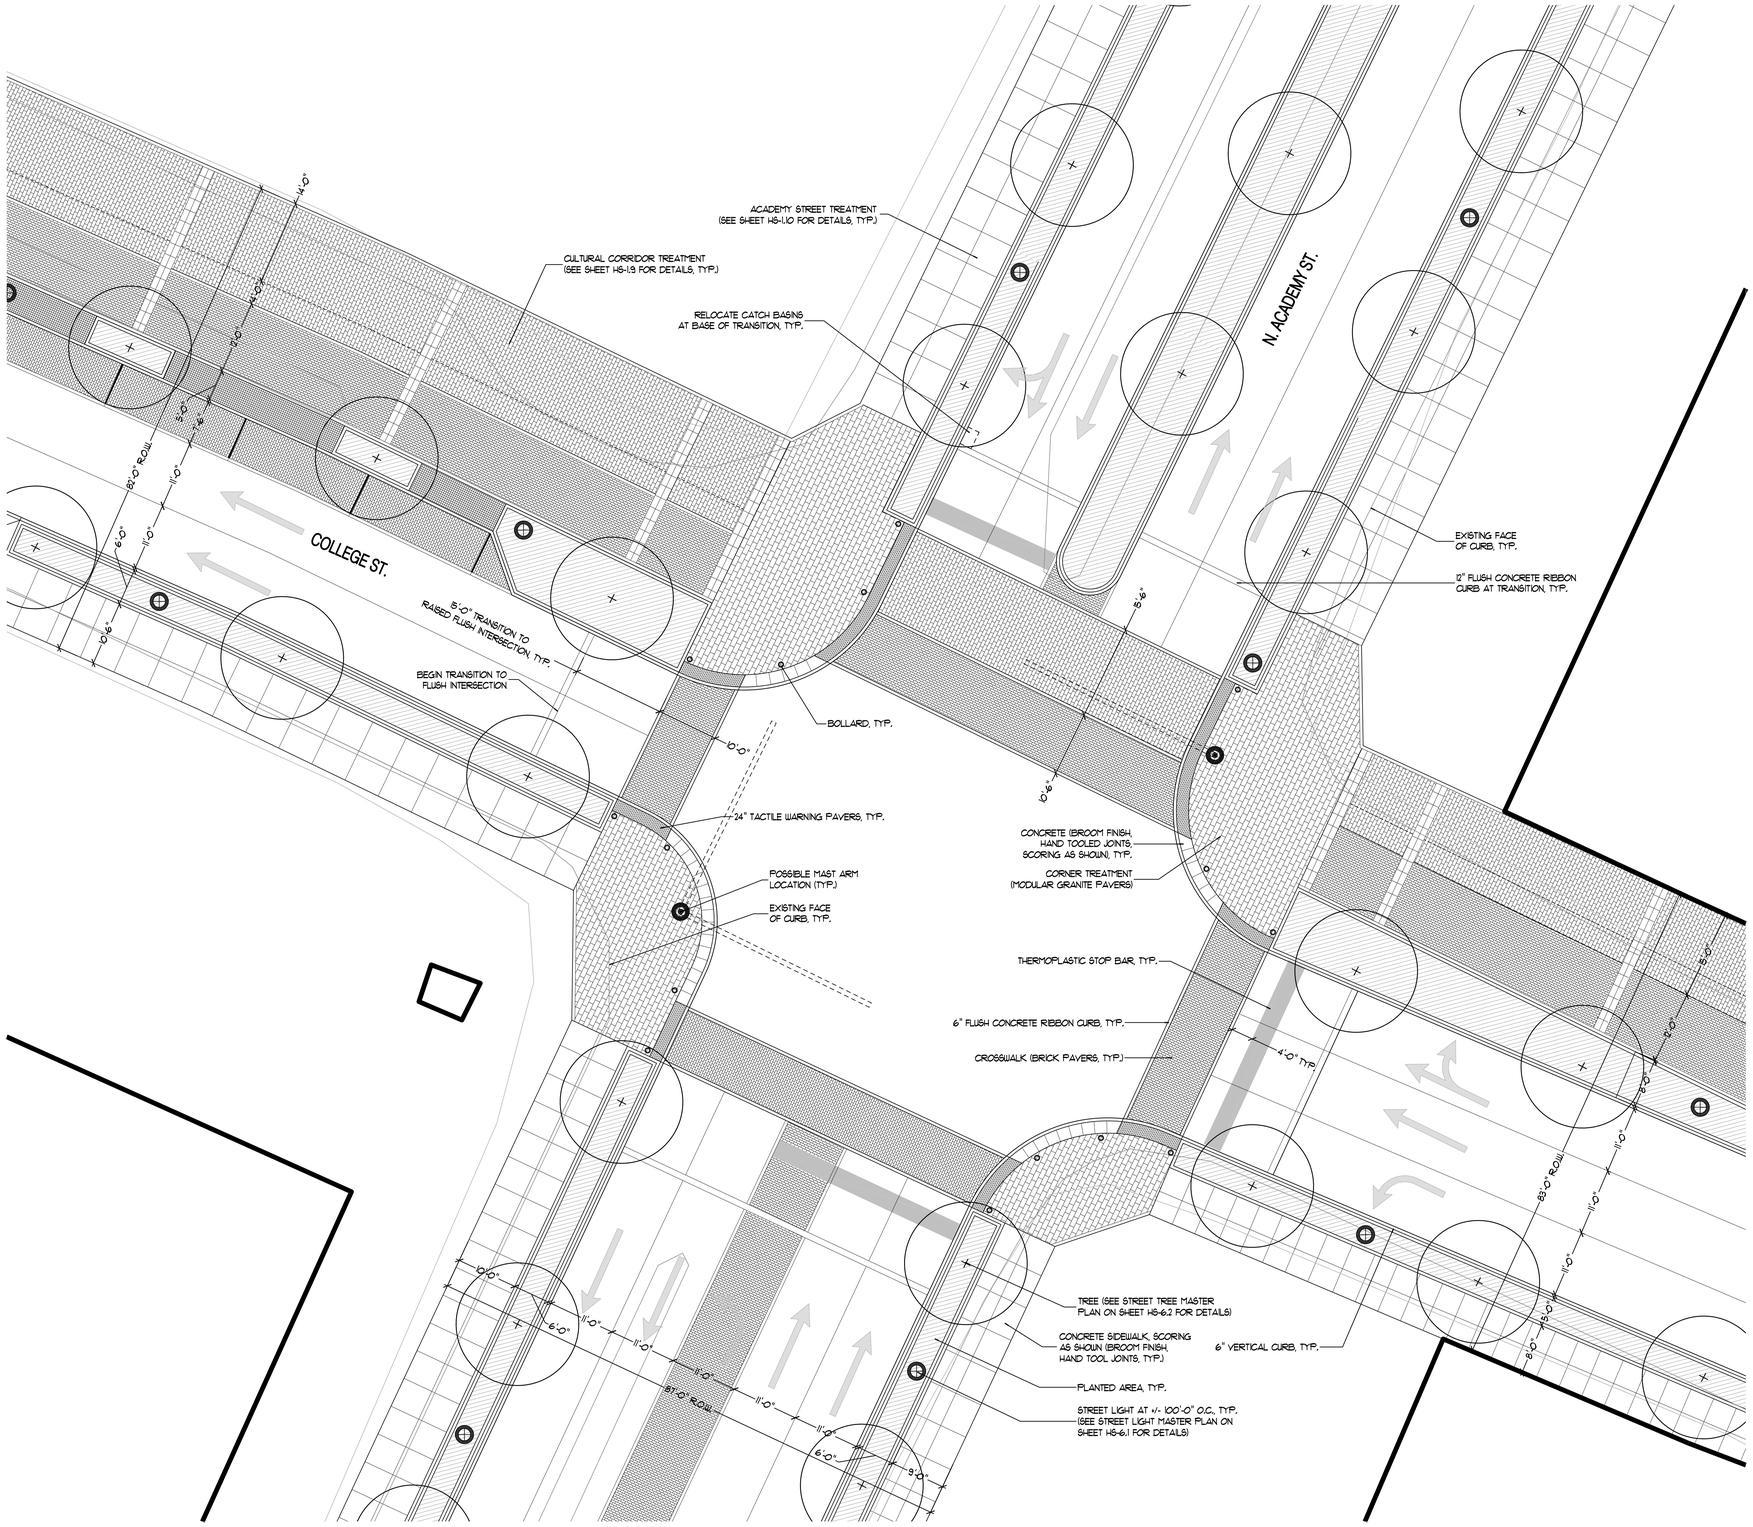

1 Cultural Corridor Intersection Treatment

HS-2.2 REF. AX-YYY AX-YYY SCALE: 1" = 10'-0"

INDEX

PROPOSED DRIVEWAY CLOSURE

OVERHEAD UTILITY CONFLICTION

KEY MAP

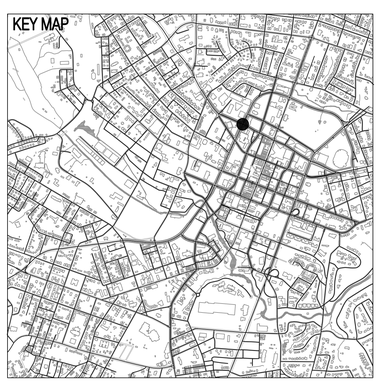

Filename: E:\SU-PROJ\21979-GREENVILLE DT STREETSCAPE\DSS\100% REVISIONS\INTERSECTIONS.DWG
Last Modified by: SMITH, KODY
Last Plotted date: 7/30/2010 12:00 PM

AECOM

PROJECT

GREENVILLE STREETSCAPE MASTER PLAN

CLIENT

City of Greenville, SC
206 South Main Street
Greenville, SC 29602
864 232 2273 tel 864 467 5757 fax
www.greenvillesc.gov

LANDSCAPE ARCHITECT

AECOM
AECOM TECHNICAL SERVICES, INC.
150 North Orange Avenue, Suite 200
Orlando, FL 32801
407 843 9552 tel 407 839 1789 fax
www.aecom.com

CONSULTANTS

BRITT PETERS & ASSOCIATES INC
BRITT PETERS & ASSOCIATES INC
550 South Main Street, Suite 301
GREENVILLE, SC 29601
864 271 8869 tel 864 233 5140 fax
www.brittpeters.com

McLEOD LANDSCAPE ARCHITECTS
McLEOD LANDSCAPE ARCHITECTS
22 West Washington Street
GREENVILLE, SC 29601
864 370 3635 tel
www.mcleodla.com

REGISTRATION

ISSUE

MARK	DATE	DESCRIPTION
	2010/07/30	FINAL SCH. DESIGN
–	2010/05/07	SCHEMATIC DESIGN

KEY PLAN

PROJECT NUMBER

21979.0

SHEET TITLE

Intersection Detail Plans

SHEET NUMBER

HS-2.2

©2010 AECOM TECHNICAL SERVICES, INC.

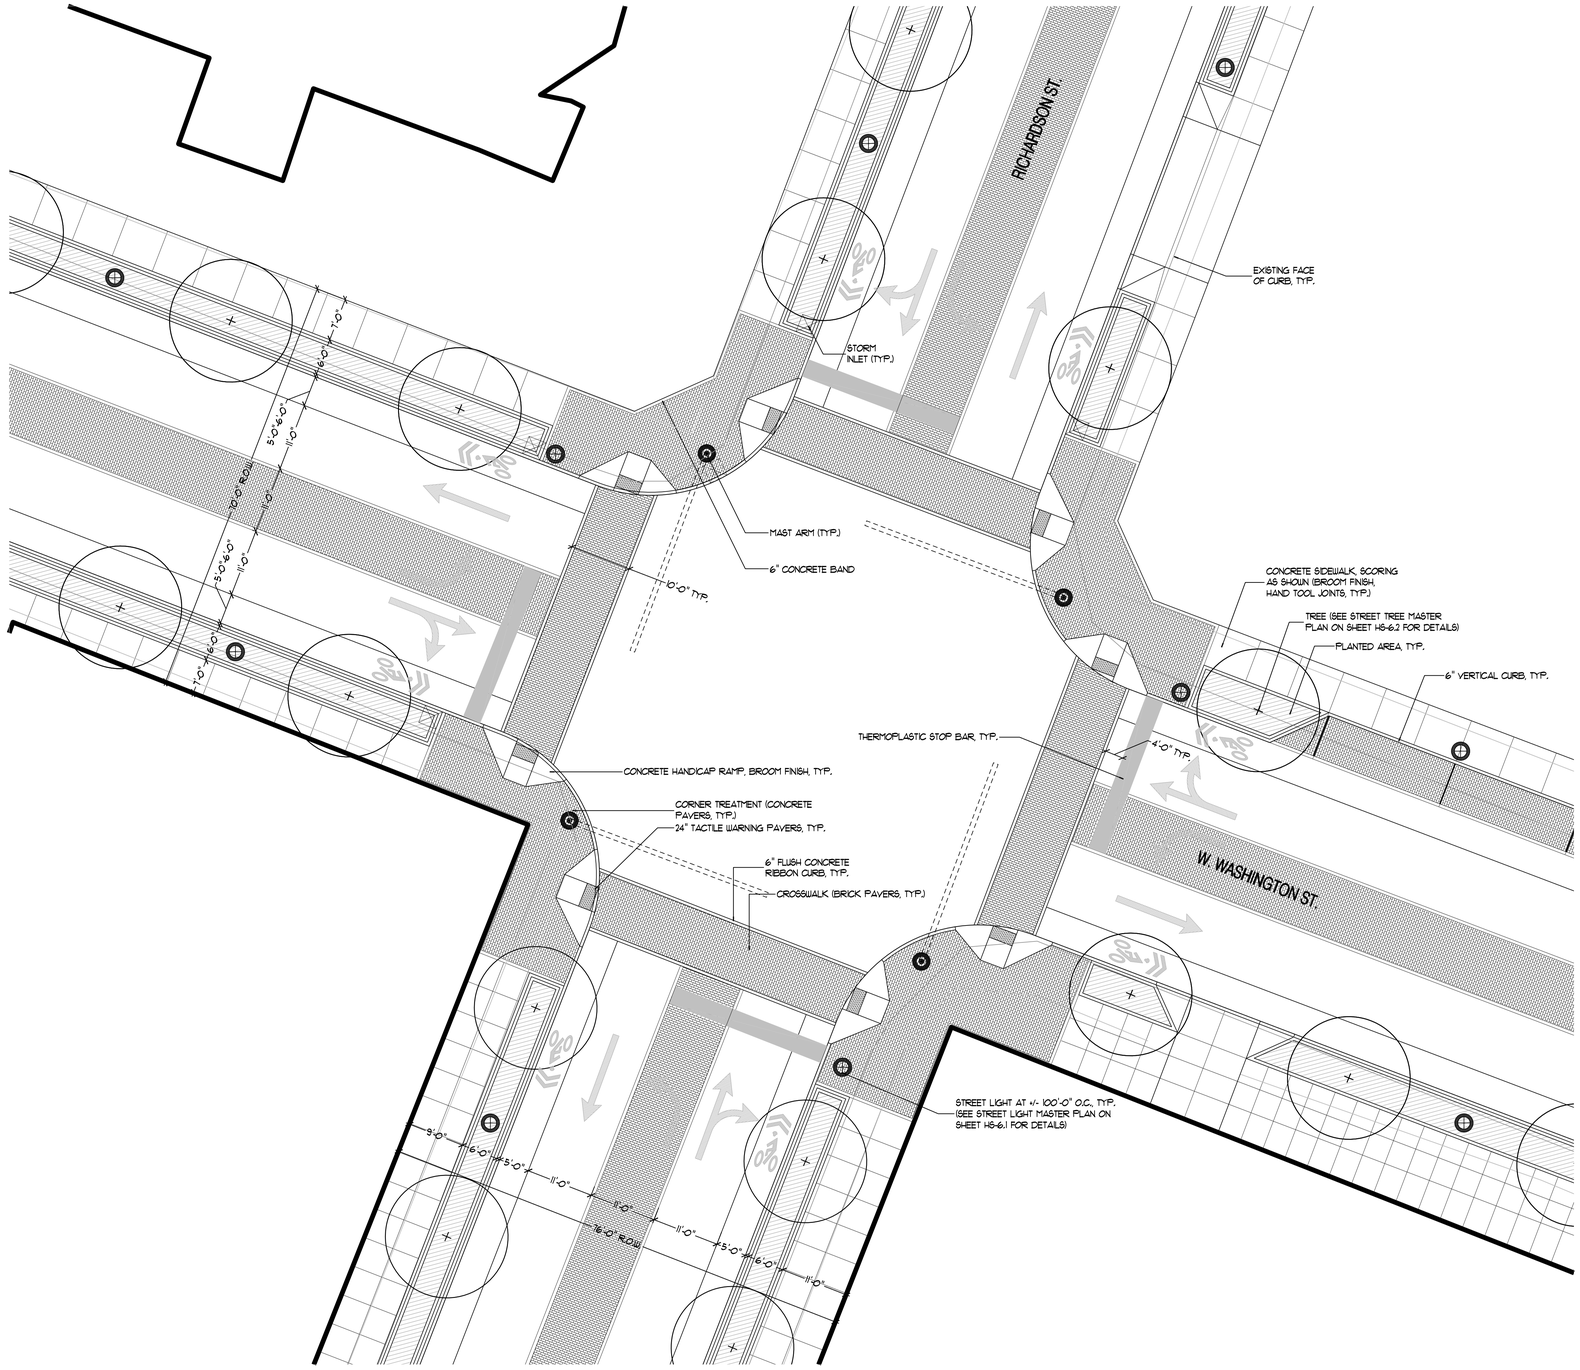

1 High Level Intersection Treatment

HS-2.3 | REF. AX-YYY, AX-YYY | SCALE: 1" = 10'-0"

INDEX

- PROPOSED DRIVEWAY CLOSURE
- OVERHEAD UTILITY CONFLICTION

KEY MAP

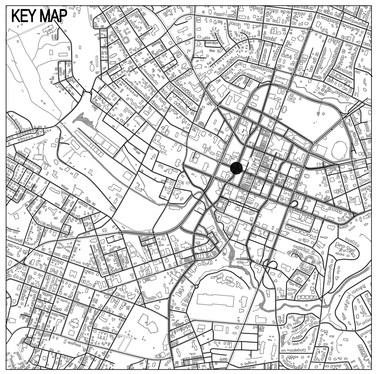

Filename: E:\$GU-PROJ\21979-GREENVILLE DT STREETSCAPE\DDS\100% REVISIONS\INTERSECTIONS.DWG
Last Modified by: SMITH, KODY
Last Plotted date: 7/30/2010 12:01 PM

AECOM

PROJECT

GREENVILLE STREETSCAPE MASTER PLAN

CLIENT

City of Greenville, SC
206 South Main Street
Greenville, SC 29602
864 232 2273 tel 864 467 5757 fax
www.greenvillesc.gov

LANDSCAPE ARCHITECT

AECOM
AECOM TECHNICAL SERVICES, INC.
150 North Orange Avenue, Suite 200
Orlando, FL 32801
407 843 9552 tel 407 839 1789 fax
www.aecom.com

CONSULTANTS

BRITT PETERS & ASSOCIATES INC
BRITT PETERS & ASSOCIATES INC
550 South Main Street, Suite 301
GREENVILLE, SC 29601
864 271 8869 tel 864 233 5140 fax
www.brittpeters.com

McLEOD LANDSCAPE ARCHITECTS
McLEOD LANDSCAPE ARCHITECTS
22 West Washington Street
GREENVILLE, SC 29601
864 370 3635 tel
www.mcleodla.com

REGISTRATION

ISSUE

MARK	DATE	DESCRIPTION
	2010/07/30	FINAL SCH. DESIGN
-	2010/05/07	SCHEMATIC DESIGN

KEY PLAN

PROJECT NUMBER

21979.0

SHEET TITLE

Intersection Detail Plans

SHEET NUMBER

HS-2.3

©2010 AECOM TECHNICAL SERVICES, INC.

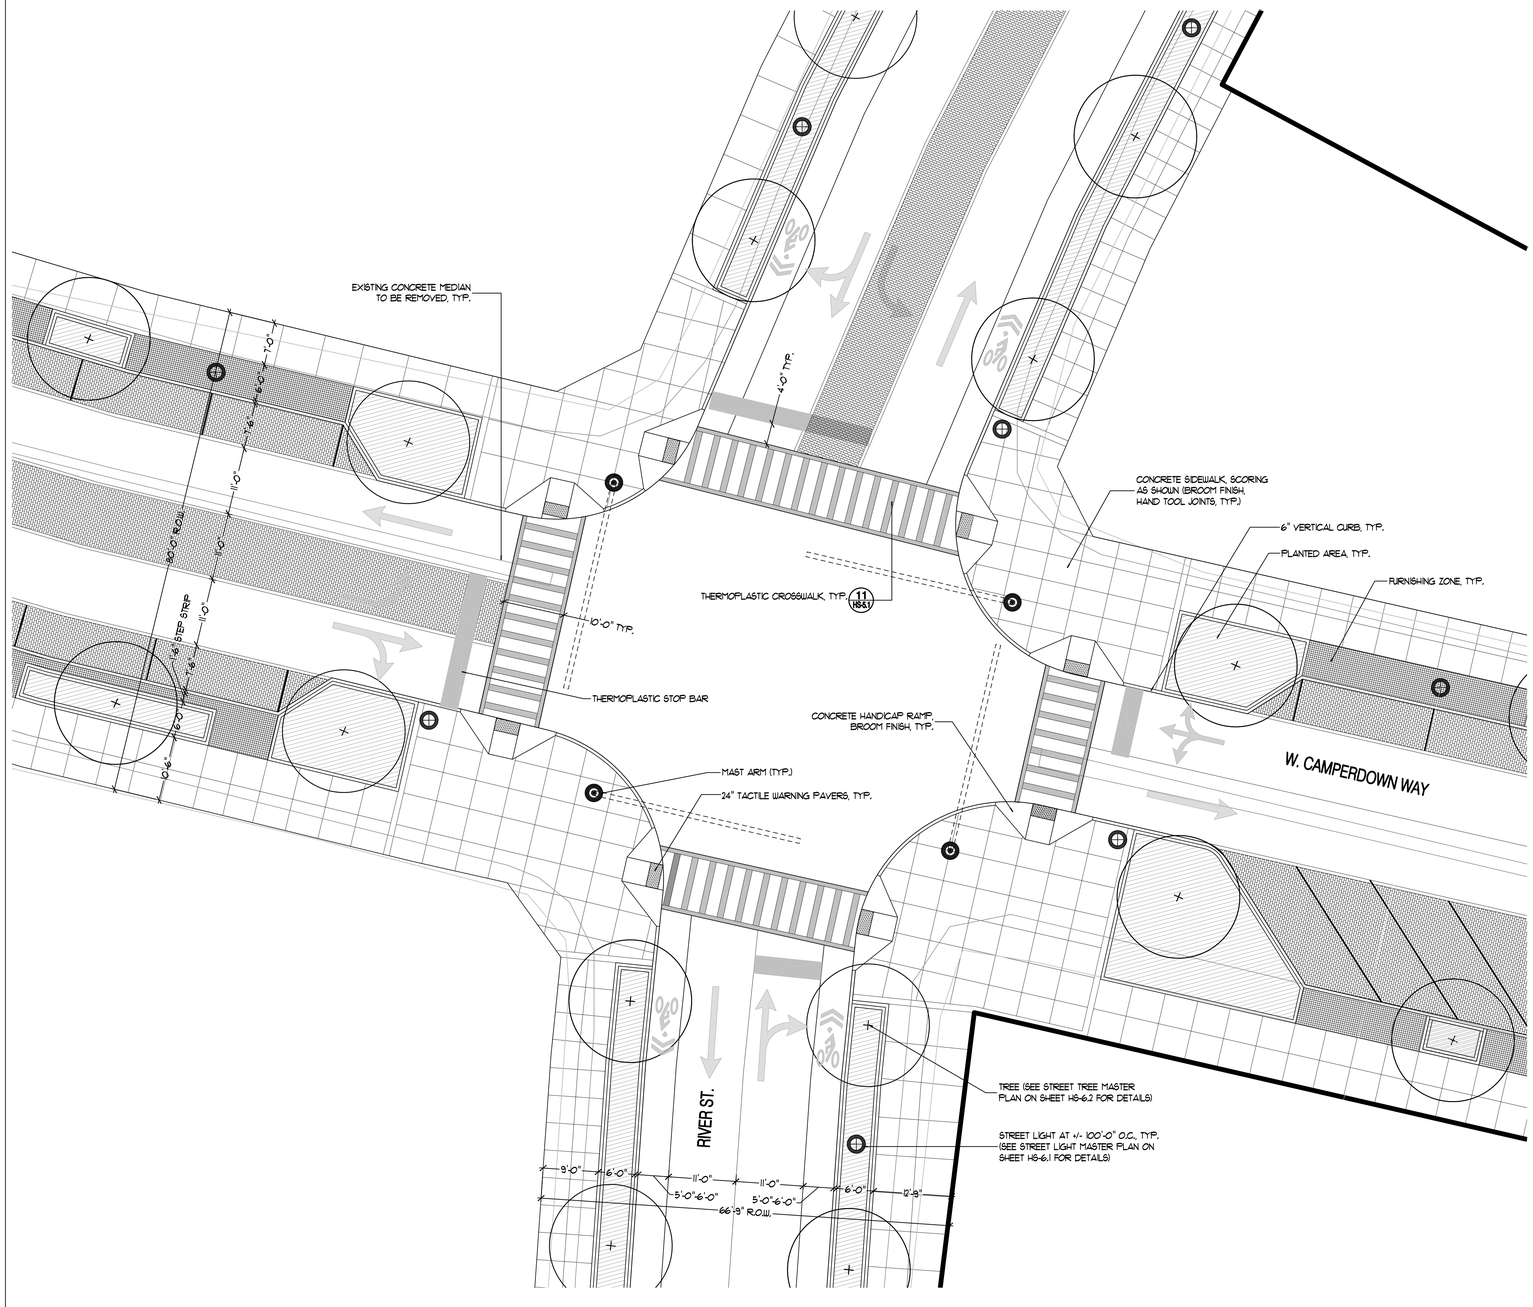

1 Low Level Intersection Treatment

HS-2.4 REF. AX-YYY AX-YYY SCALE: 1" = 10'-0"

INDEX

PROPOSED DRIVEWAY CLOSURE

OVERHEAD UTILITY CONFLICTION

KEY MAP

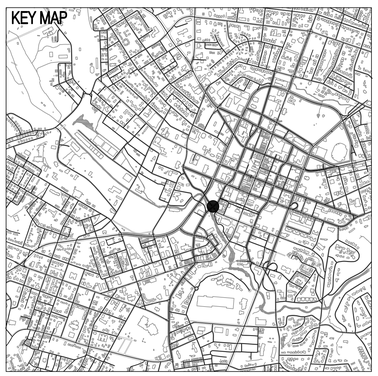

Filename: E:\$CU-PROJ\21979-GREENVILLE DT STREETSCAPE\DDS\100% REVISIONS\INTERSECTIONS.DWG
Last Modified by: SMITH, KODY
Last Plotted date: 7/30/2010 12:01 PM

AECOM

PROJECT

GREENVILLE STREETSCAPE MASTER PLAN

CLIENT

City of Greenville, SC
206 South Main Street
Greenville, SC 29602
864 232 2273 tel 864 467 5757 fax
www.greenvillesc.gov

LANDSCAPE ARCHITECT

AECOM
AECOM TECHNICAL SERVICES, INC.
150 North Orange Avenue, Suite 200
Orlando, FL 32801
407 843 9552 tel 407 839 1789 fax
www.aecom.com

CONSULTANTS

BRITT PETERS & ASSOCIATES INC
BRITT PETERS & ASSOCIATES INC
550 South Main Street, Suite 301
GREENVILLE, SC 29601
864 271 8869 tel 864 233 5140 fax
www.brittpeters.com

McLEOD LANDSCAPE ARCHITECTS
McLEOD LANDSCAPE ARCHITECTS
22 West Washington Street
GREENVILLE, SC 29601
864 370 3635 tel
www.mcleodla.com

REGISTRATION

ISSUE

MARK	DATE	DESCRIPTION
	2010/07/30	FINAL SCH. DESIGN
-	2010/05/07	SCHEMATIC DESIGN

KEY PLAN

PROJECT NUMBER

21979.0

SHEET TITLE

Intersection Detail Plans

SHEET NUMBER

HS-2.4

©2010 AECOM TECHNICAL SERVICES, INC.

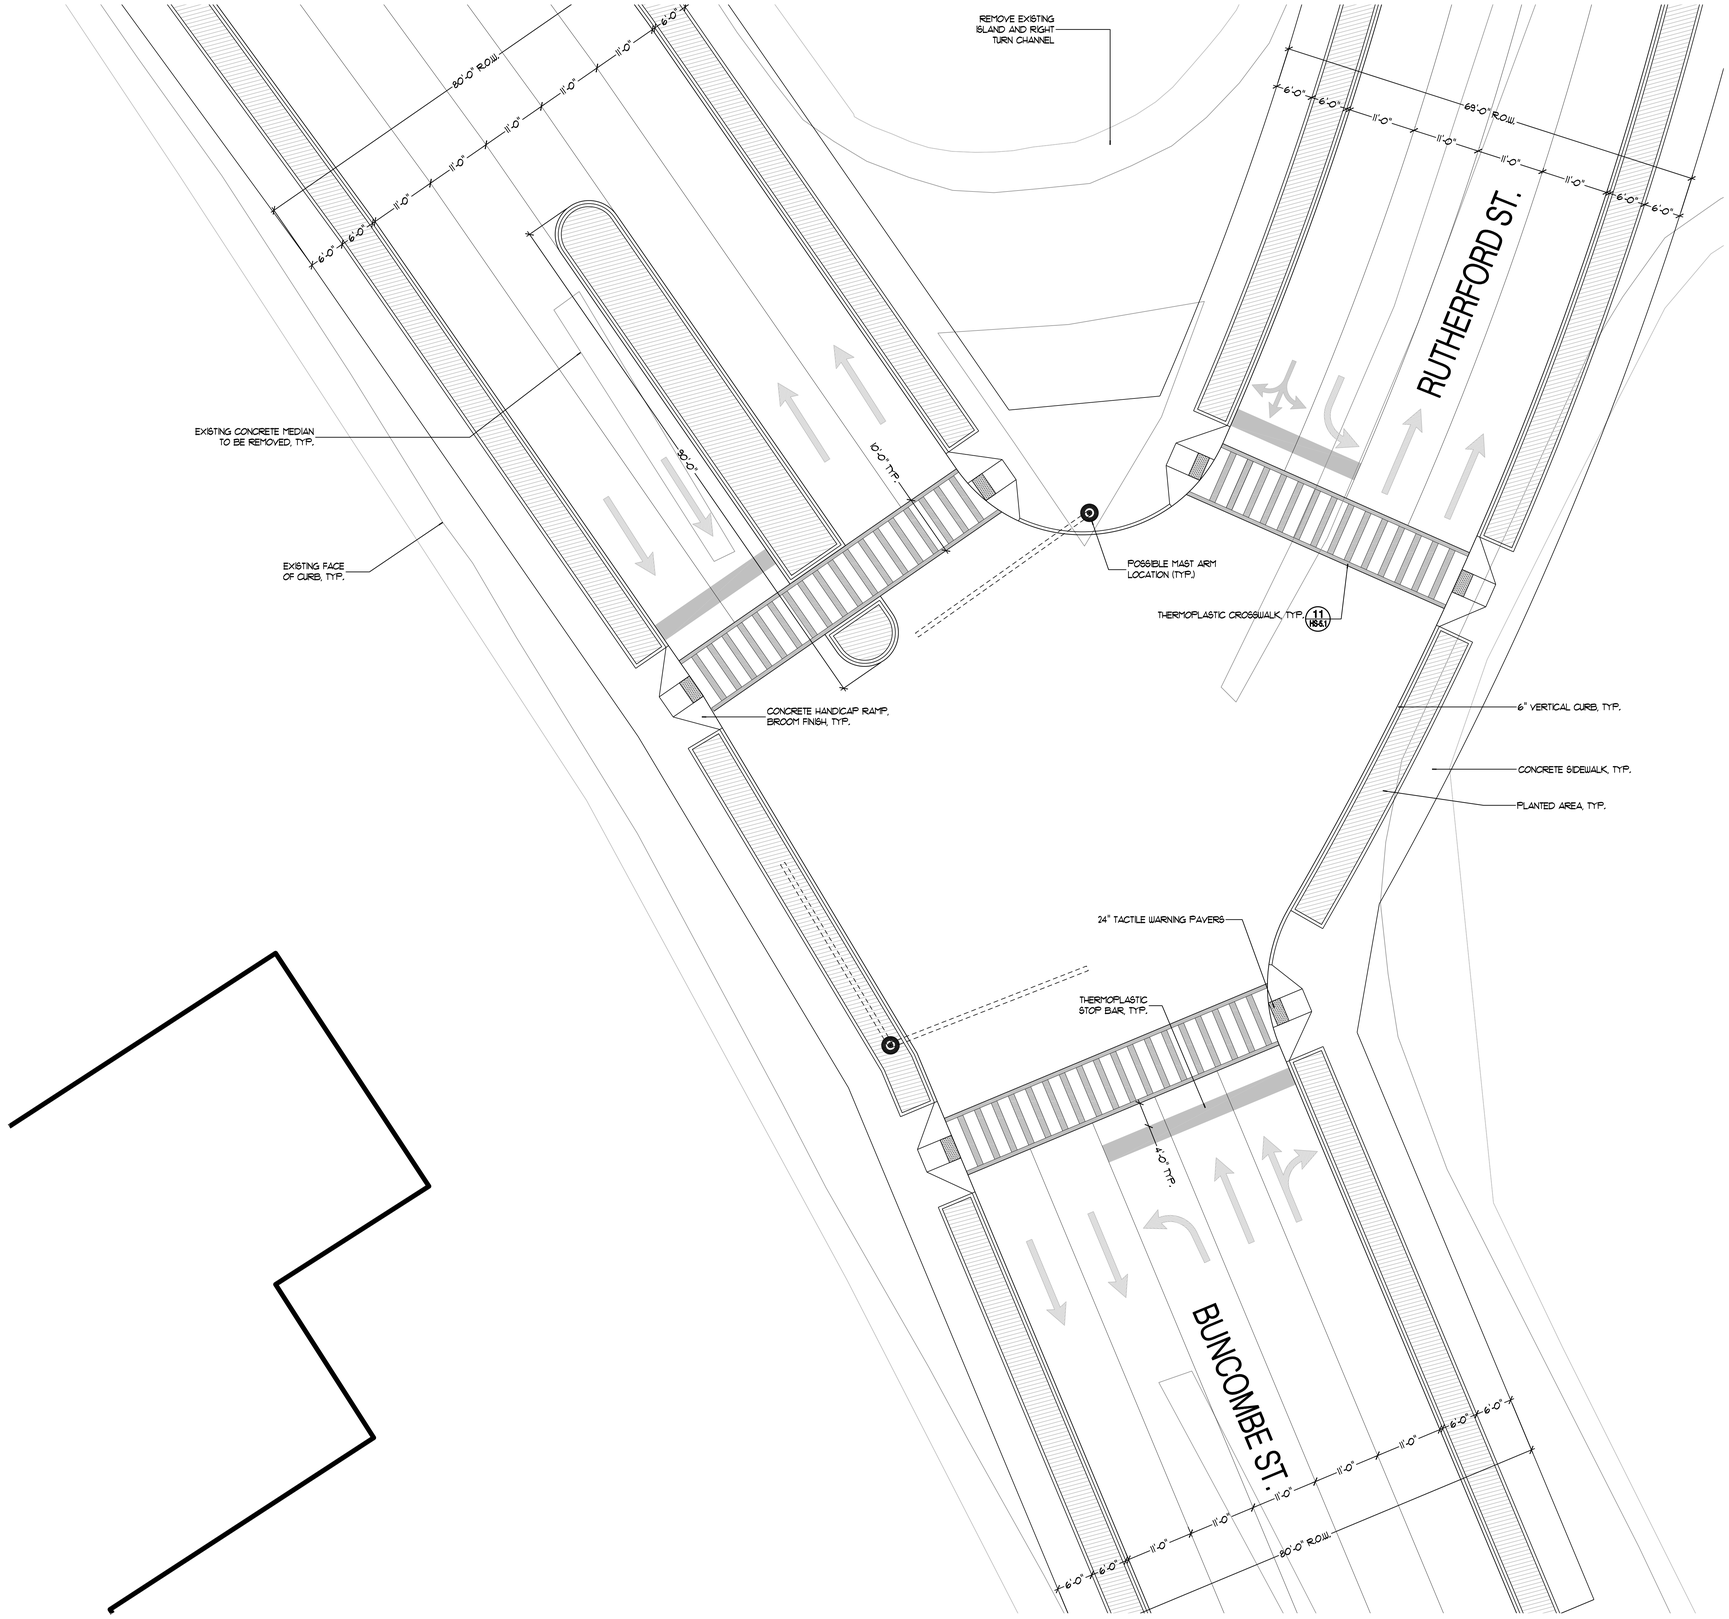

INDEX

PROPOSED DRIVEWAY CLOSURE

OVERHEAD UTILITY CONFLICTION

KEY MAP

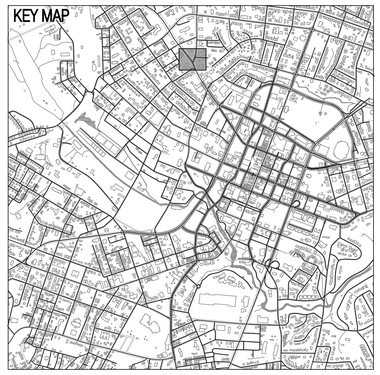

1 Buncombe/Rutherford St. Intersection

HS-2.5 REF. AX-YYY AX-YYY SCALE: 1" = 10'-0"

Filename: E:\$GJ-PROJ\21979-GREENVILLE DT STREETSCAPE\DDS\100% REVISIONS\INTERSECTIONS.DWG
Last Modified by: SMITH, KODY
Last Plotted Date: 7/30/2010 12:02 PM

AECOM

PROJECT

GREENVILLE STREETSCAPE MASTER PLAN

CLIENT

City of Greenville, SC
206 South Main Street
Greenville, SC 29602
864 232 2273 tel 864 467 5757 fax
www.greenvillesc.gov

LANDSCAPE ARCHITECT

AECOM
AECOM TECHNICAL SERVICES, INC.
150 North Orange Avenue, Suite 200
Orlando, FL 32801
407 843 9552 tel 407 839 1789 fax
www.aecom.com

CONSULTANTS

BRITT PETERS & ASSOCIATES INC
BRITT PETERS & ASSOCIATES INC
550 South Main Street, Suite 301
GREENVILLE, SC 29601
864 271 8869 tel 864 233 5140 fax
www.brittpeters.com

McLEOD LANDSCAPE ARCHITECTS
McLEOD LANDSCAPE ARCHITECTS
22 West Washington Street
GREENVILLE, SC 29601
864 370 3635 tel
www.mcleodla.com

REGISTRATION

ISSUE

MARK	DATE	DESCRIPTION
	2010/07/30	FINAL SCH. DESIGN
–	2010/05/07	SCHEMATIC DESIGN

KEY PLAN

PROJECT NUMBER

21979.0

SHEET TITLE

Intersection Detail Plans

SHEET NUMBER

HS-2.5

©2010 AECOM TECHNICAL SERVICES, INC.

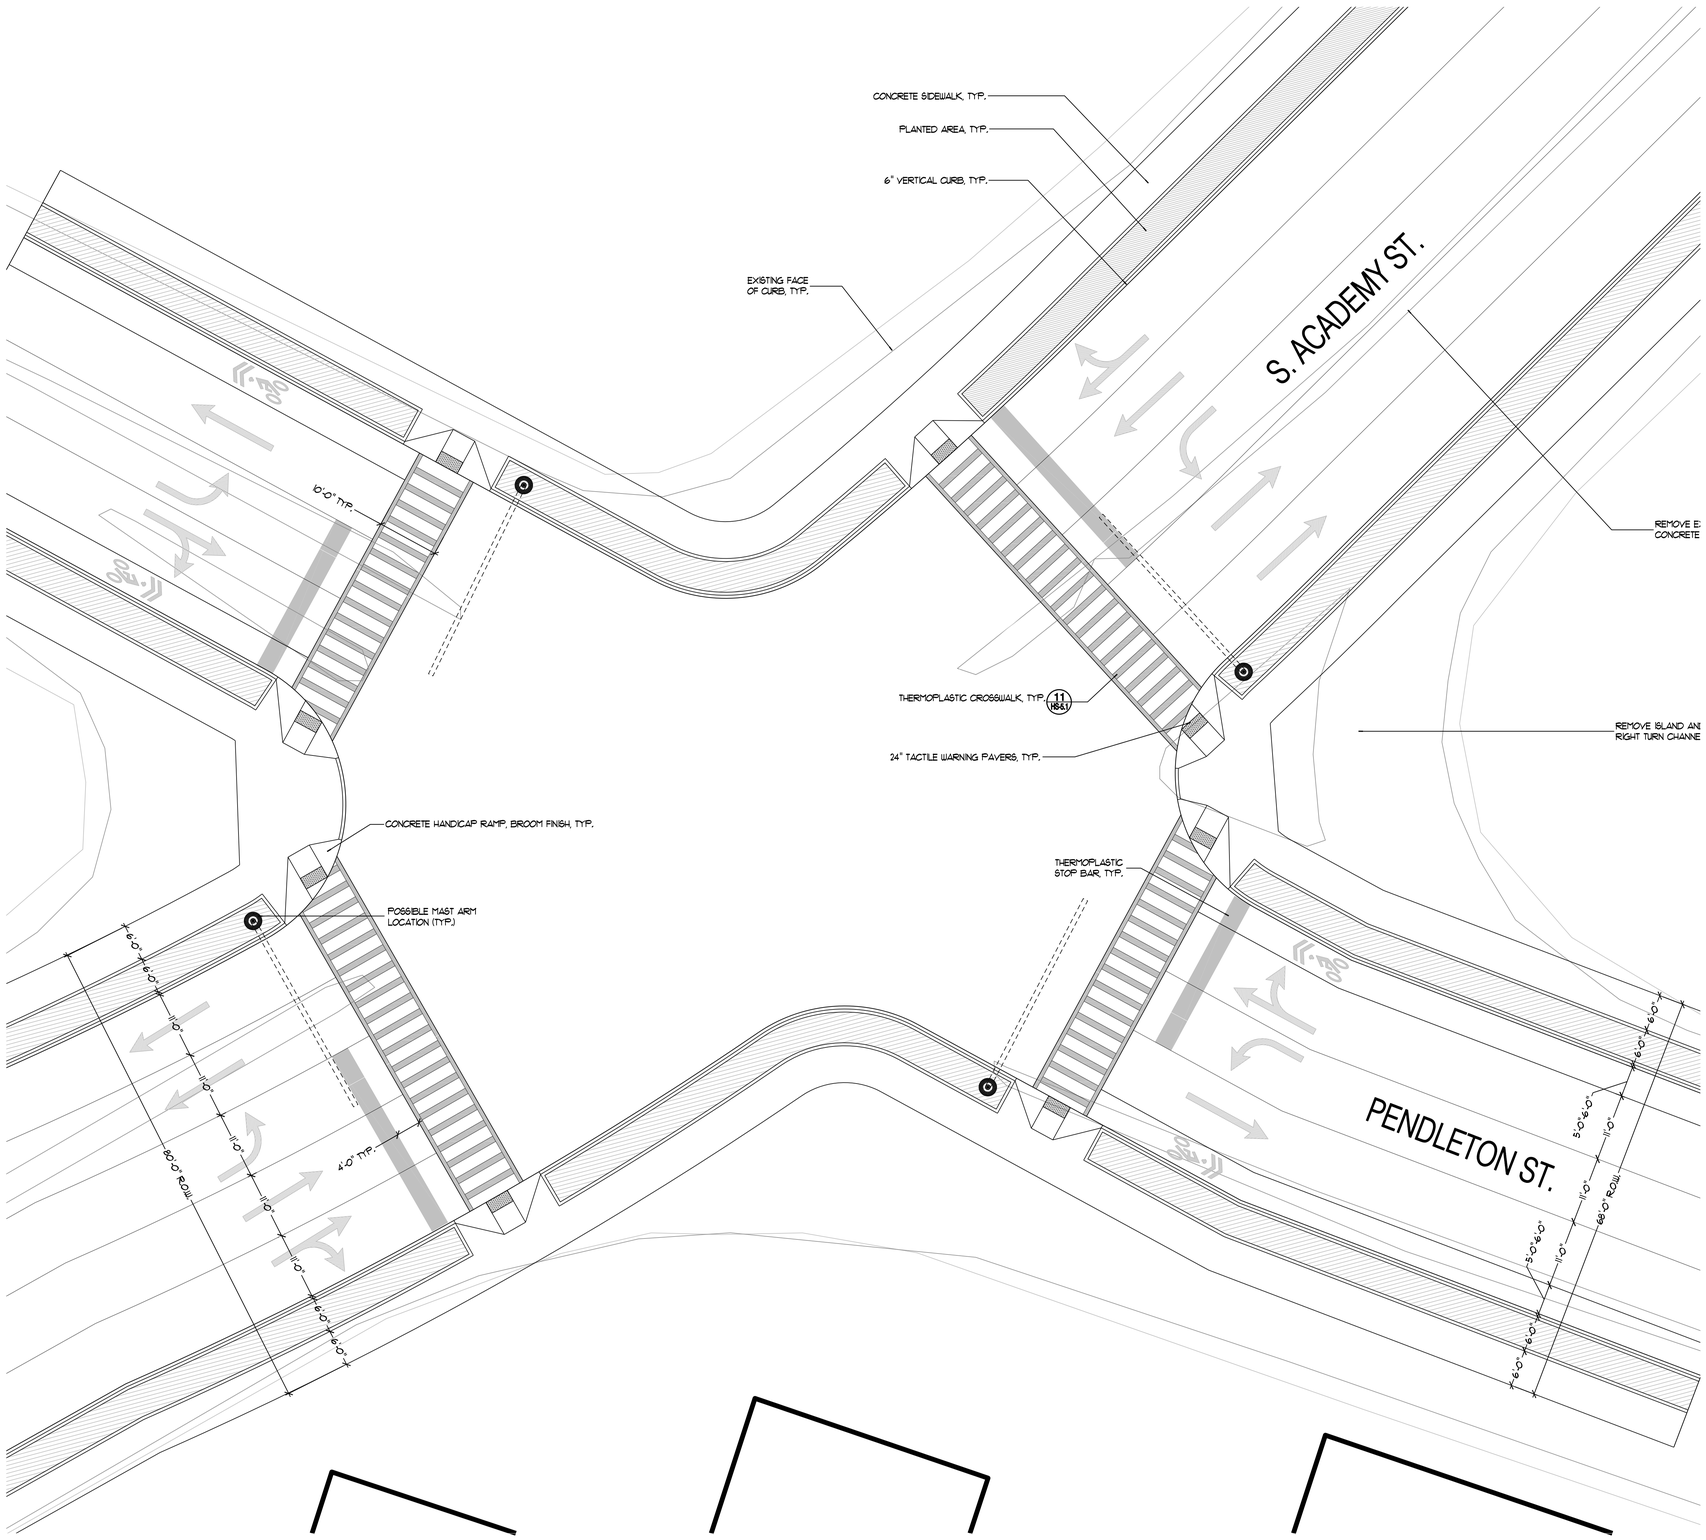

1 | S. Academy/Pendleton St. Intersection

HS-2.6 | REF. AX-YYY AX-YYY | SCALE: 1" = 10'-0"

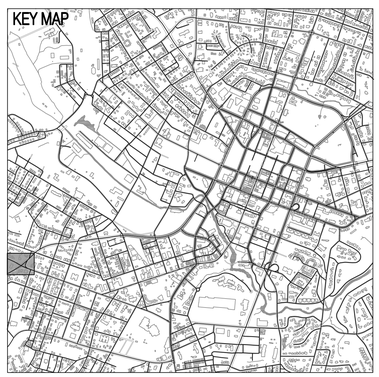

Filename: E:\$SJ-PROJ\21979-GREENVILLE DT STREETSCAPE\DDS\UDZR REVISIONS\INTERSECTIONS.DWG
Last Modified by: SMITH, KODY
Last Plotted date: 7/30/2010 12:02 PM

AECOM

PROJECT

GREENVILLE STREETSCAPE MASTER PLAN

CLIENT

City of Greenville, SC
206 South Main Street
Greenville, SC 29602
864 232 2273 tel 864 467 5757 fax
www.greenvillesc.gov

LANDSCAPE ARCHITECT

AECOM
AECOM TECHNICAL SERVICES, INC.
150 North Orange Avenue, Suite 200
Orlando, FL 32801
407 843 9552 tel 407 839 1789 fax
www.aecom.com

CONSULTANTS

BRITT PETERS & ASSOCIATES INC
BRITT PETERS & ASSOCIATES INC
550 South Main Street, Suite 301
GREENVILLE, SC 29601
864 271 8869 tel 864 233 5140 fax
www.brittpeters.com

McLEOD LANDSCAPE ARCHITECTS
McLEOD LANDSCAPE ARCHITECTS
22 West Washington Street
GREENVILLE, SC 29601
864 370 3635 tel
www.mcleodla.com

REGISTRATION

ISSUE

MARK	DATE	DESCRIPTION
	2010/07/30	FINAL SCH. DESIGN
–	2010/05/07	SCHEMATIC DESIGN

KEY PLAN

PROJECT NUMBER

21979.0

SHEET TITLE

Intersection Detail Plans

SHEET NUMBER

HS-2.6

©2010 AECOM TECHNICAL SERVICES, INC.